Cartecay Cove Drive
30' Right of Way

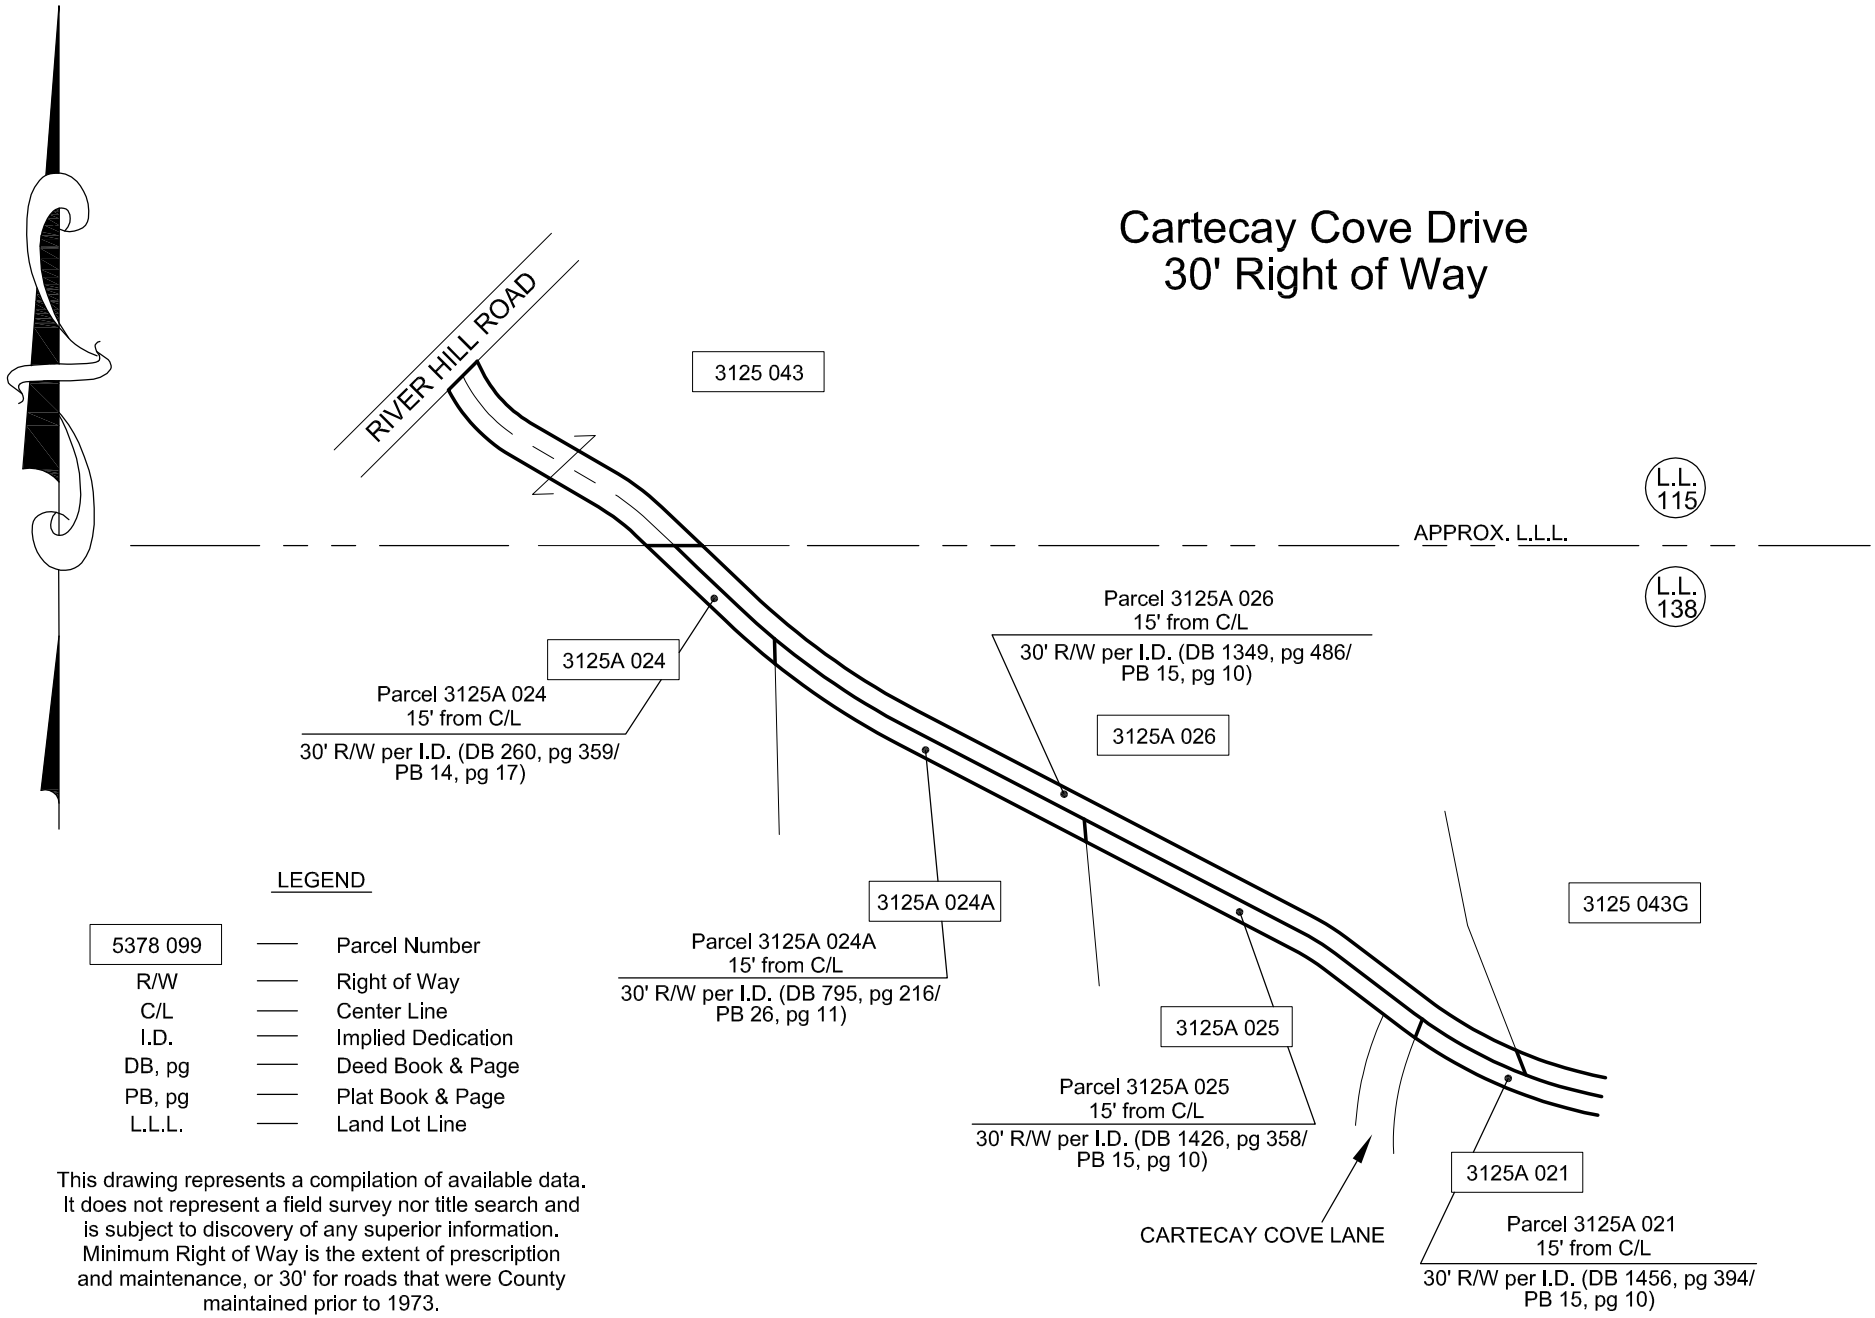

LEGEND

5378 099	—	Parcel Number
R/W	—	Right of Way
C/L	—	Center Line
I.D.	—	Implied Dedication
DB, pg	—	Deed Book & Page
PB, pg	—	Plat Book & Page
L.L.L.	—	Land Lot Line

This drawing represents a compilation of available data. It does not represent a field survey nor title search and is subject to discovery of any superior information. Minimum Right of Way is the extent of prescription and maintenance, or 30' for roads that were County maintained prior to 1973.

150 0 150 300 450

GRAPHIC SCALE – FEET

RIGHT OF WAY EXHIBIT	DATE - 03/25/2010
CARTECAY COVE DRIVE	PREPARED BY: JCM
	CHECKED BY: MEC

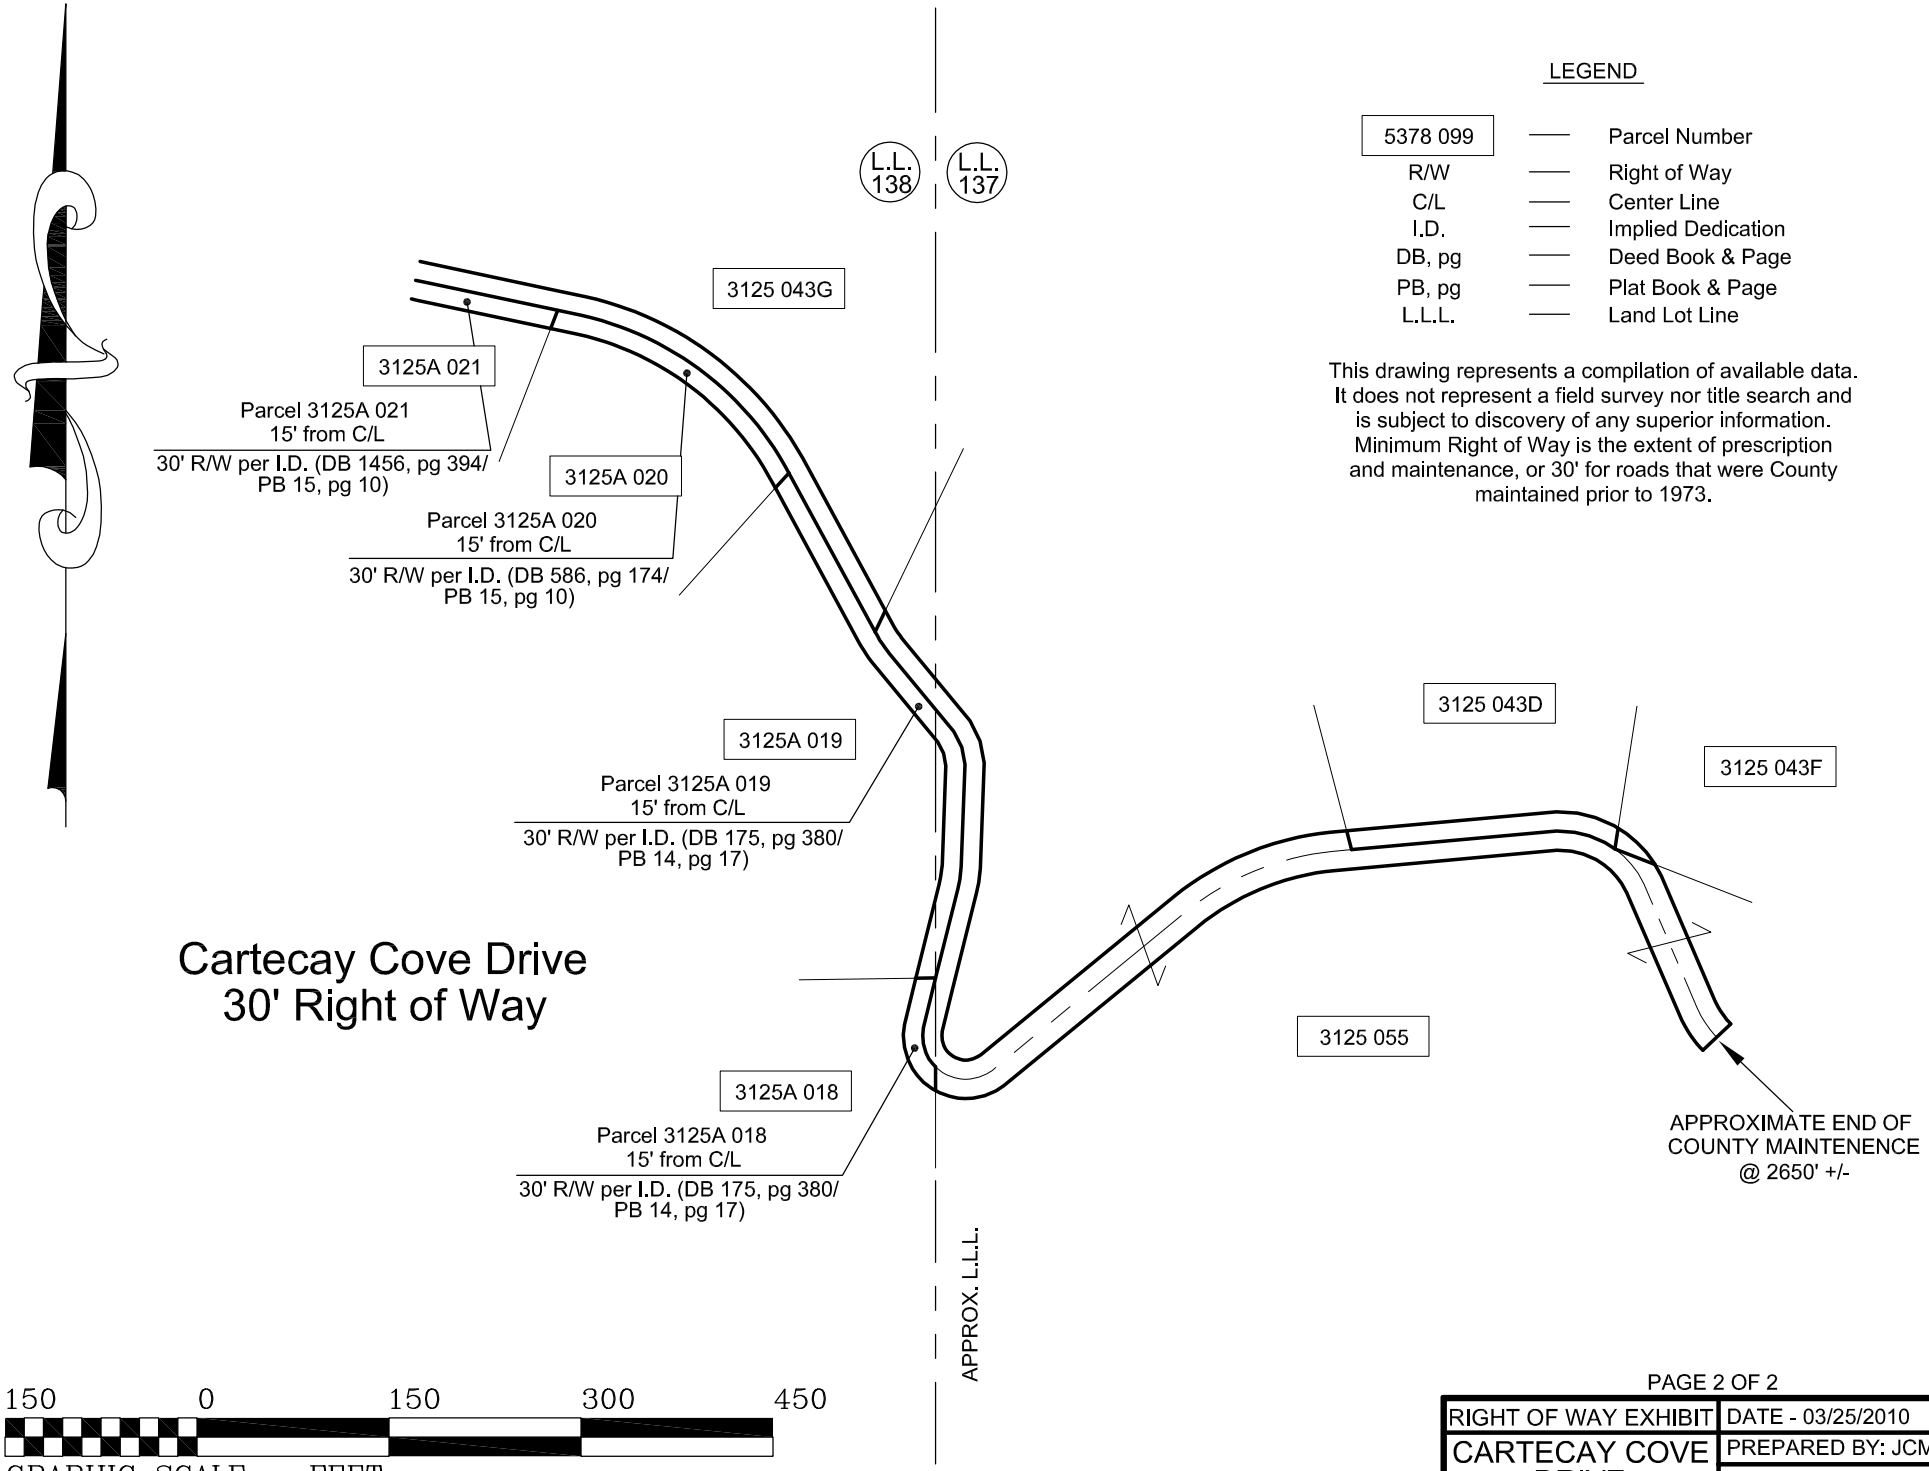
LEGEND
5378 099 — Parcel Number
R/W — Right of Way
C/L — Center Line
I.D. — Implied Dedication
DB, pg — Deed Book & Page
PB, pg — Plat Book & Page
L.L.L. — Land Lot Line
This drawing represents a compilation of available data. It does not represent a field survey nor title search and is subject to discovery of any superior information. Minimum Right of Way is the extent of prescription and maintenance, or 30' for roads that were County maintained prior to 1973.
L.L. 138
L.L. 137
3125 043G
3125A 021
Parcel 3125A 021
15' from C/L
30' R/W per I.D. (DB 1456, pg 394/ PB 15, pg 10)
3125A 020
Parcel 3125A 020
15' from C/L
30' R/W per I.D. (DB 586, pg 174/ PB 15, pg 10)
3125A 019
Parcel 3125A 019
15' from C/L
30' R/W per I.D. (DB 175, pg 380/ PB 14, pg 17)
3125 043D
3125 043F
3125 055
3125A 018
Parcel 3125A 018
15' from C/L
30' R/W per I.D. (DB 175, pg 380/ PB 14, pg 17)
APPROXIMATE END OF COUNTY MAINTENENCE @ 2650' +/-
APPROX. L.L.L.
Cartecay Cove Drive
30' Right of Way
150 0 150 300 450
GRAPHIC SCALE – FEET
PAGE 2 OF 2
RIGHT OF WAY EXHIBIT
CARTECAY COVE DRIVE
DATE - 03/25/2010
PREPARED BY: JCM
CHECKED BY: MEC