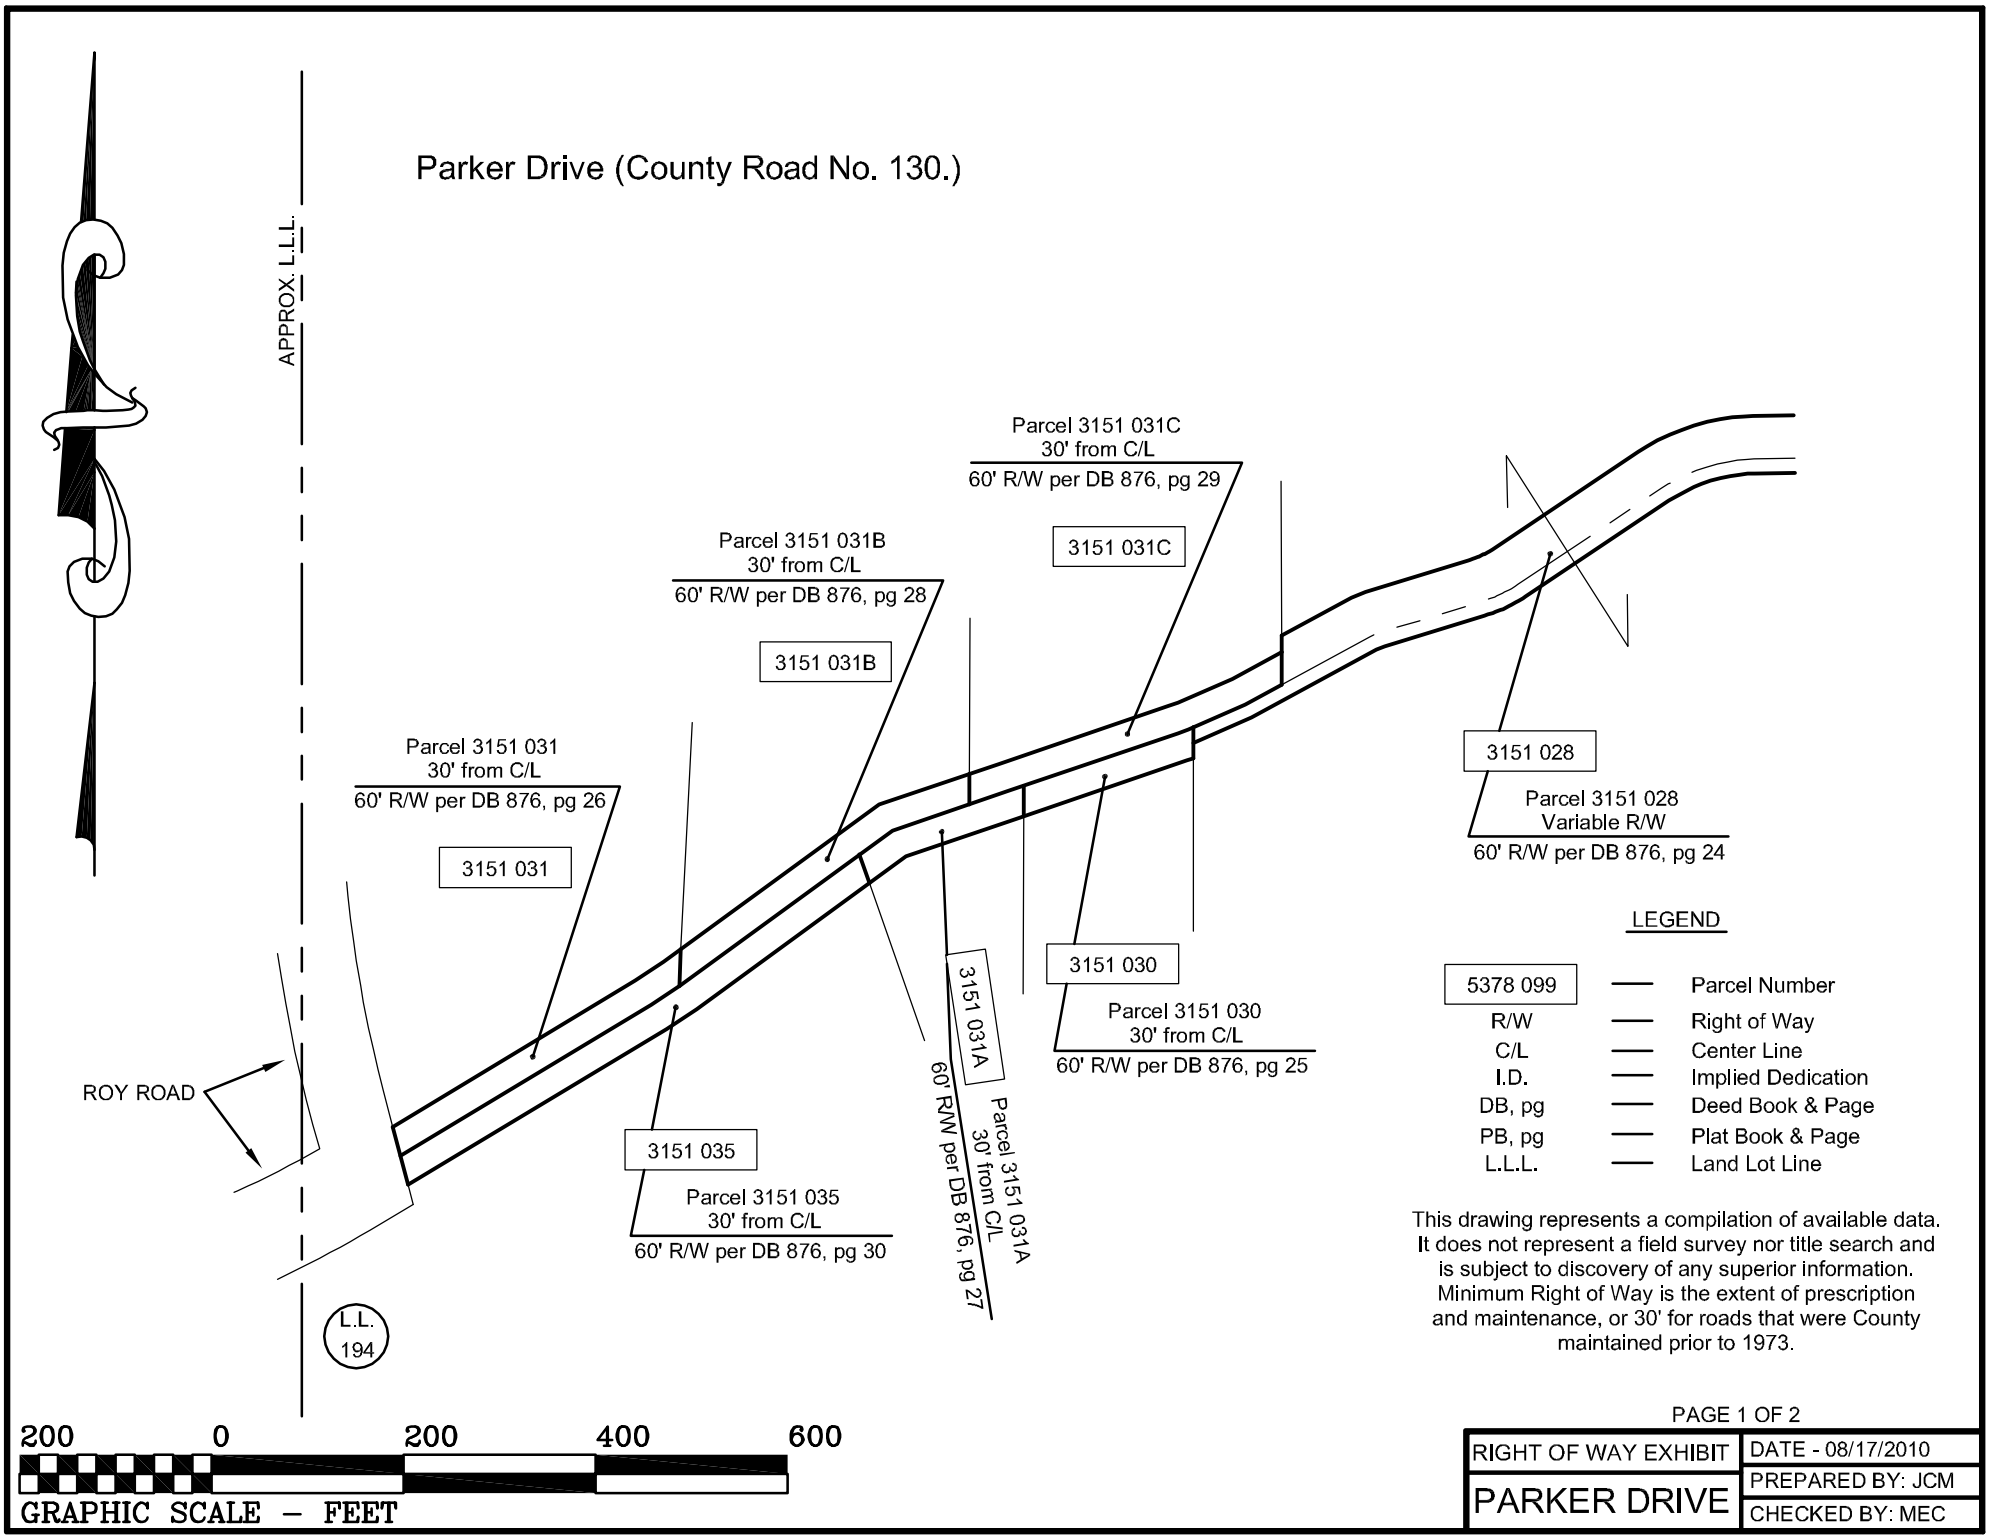
Parker Drive (County Road No. 130.)
APPROX. L.L.L.
Parcel 3151 031C
30' from C/L
60' R/W per DB 876, pg 29
3151 031C
Parcel 3151 031B
30' from C/L
60' R/W per DB 876, pg 28
3151 031B
Parcel 3151 031
30' from C/L
60' R/W per DB 876, pg 26
3151 031
3151 028
Parcel 3151 028
Variable R/W
60' R/W per DB 876, pg 24
3151 030
Parcel 3151 030
30' from C/L
60' R/W per DB 876, pg 25
3151 031A
Parcel 3151 031A
30' from C/L
60' R/W per DB 876, pg 27
ROY ROAD
3151 035
Parcel 3151 035
30' from C/L
60' R/W per DB 876, pg 30
L.L.
194
LEGEND
5378 099 — Parcel Number
R/W — Right of Way
C/L — Center Line
I.D. — Implied Dedication
DB, pg — Deed Book & Page
PB, pg — Plat Book & Page
L.L.L. — Land Lot Line
This drawing represents a compilation of available data.
It does not represent a field survey nor title search and
is subject to discovery of any superior information.
Minimum Right of Way is the extent of prescription
and maintenance, or 30' for roads that were County
maintained prior to 1973.
200 0 200 400 600
GRAPHIC SCALE – FEET
PAGE 1 OF 2
RIGHT OF WAY EXHIBIT
PARKER DRIVE
DATE - 08/17/2010
PREPARED BY: JCM
CHECKED BY: MEC

Parker Drive (County Road No. 130.)

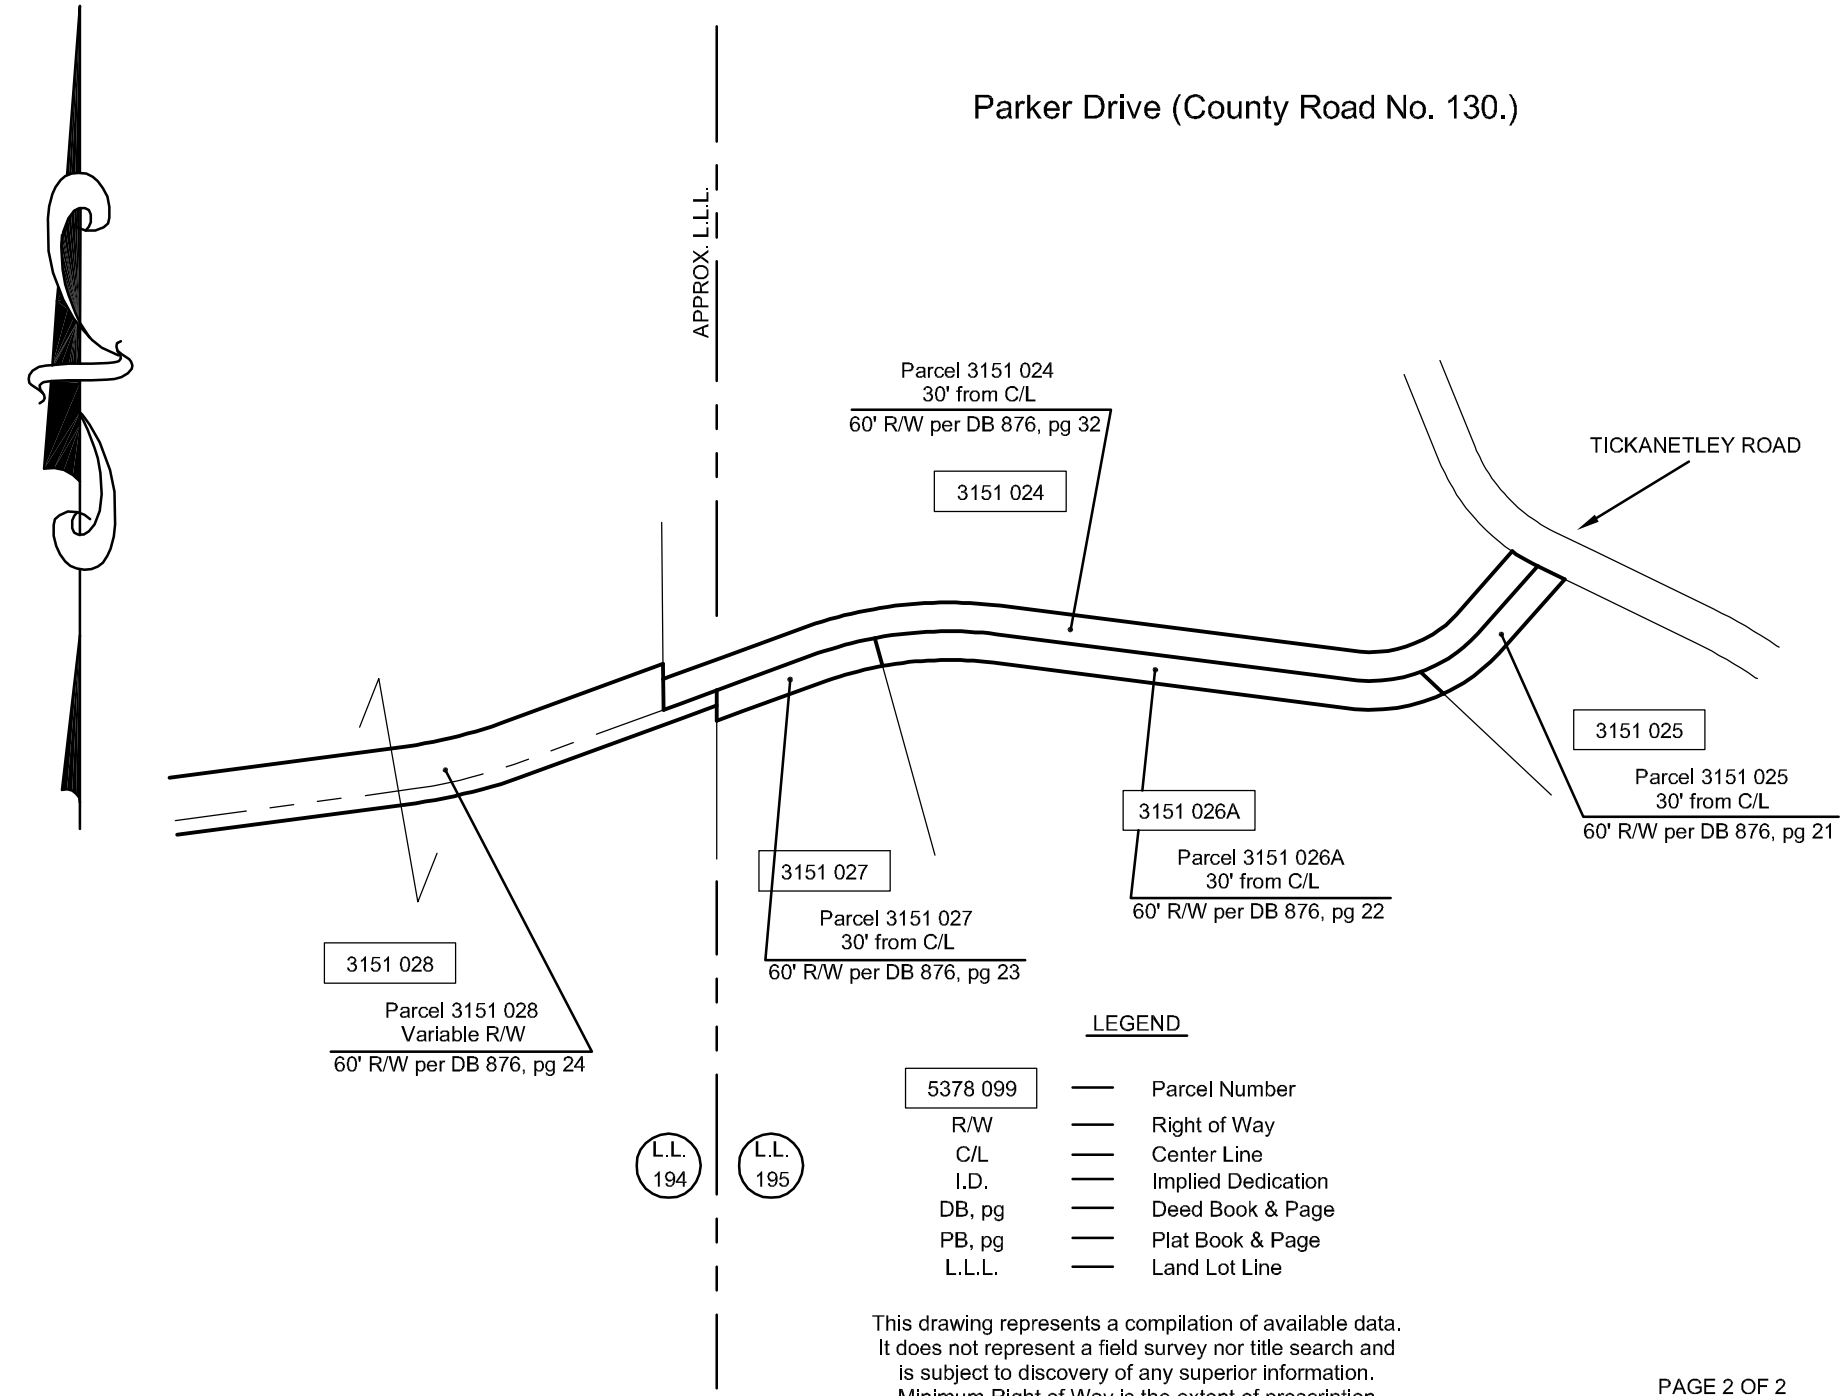

LEGEND

5378 099	—	Parcel Number
R/W	—	Right of Way
C/L	—	Center Line
I.D.	—	Implied Dedication
DB, pg	—	Deed Book & Page
PB, pg	—	Plat Book & Page
L.L.L.	—	Land Lot Line

This drawing represents a compilation of available data. It does not represent a field survey nor title search and is subject to discovery of any superior information. Minimum Right of Way is the extent of prescription and maintenance, or 30' for roads that were County maintained prior to 1973.

200 0 200 400 600

GRAPHIC SCALE – FEET

RIGHT OF WAY EXHIBIT	DATE - 08/17/2010
PARKER DRIVE	PREPARED BY: JCM
	CHECKED BY: MEC